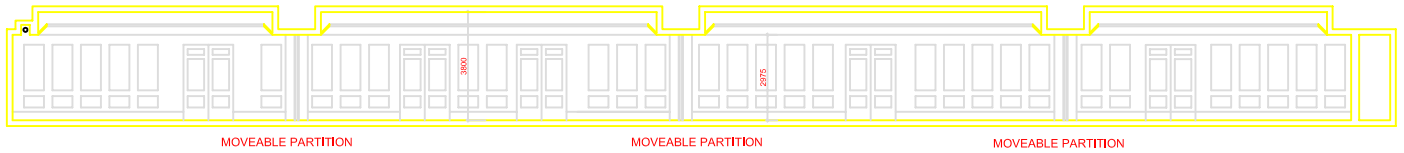

LONG SECTION THROUGH WESTBOURNE SUITE

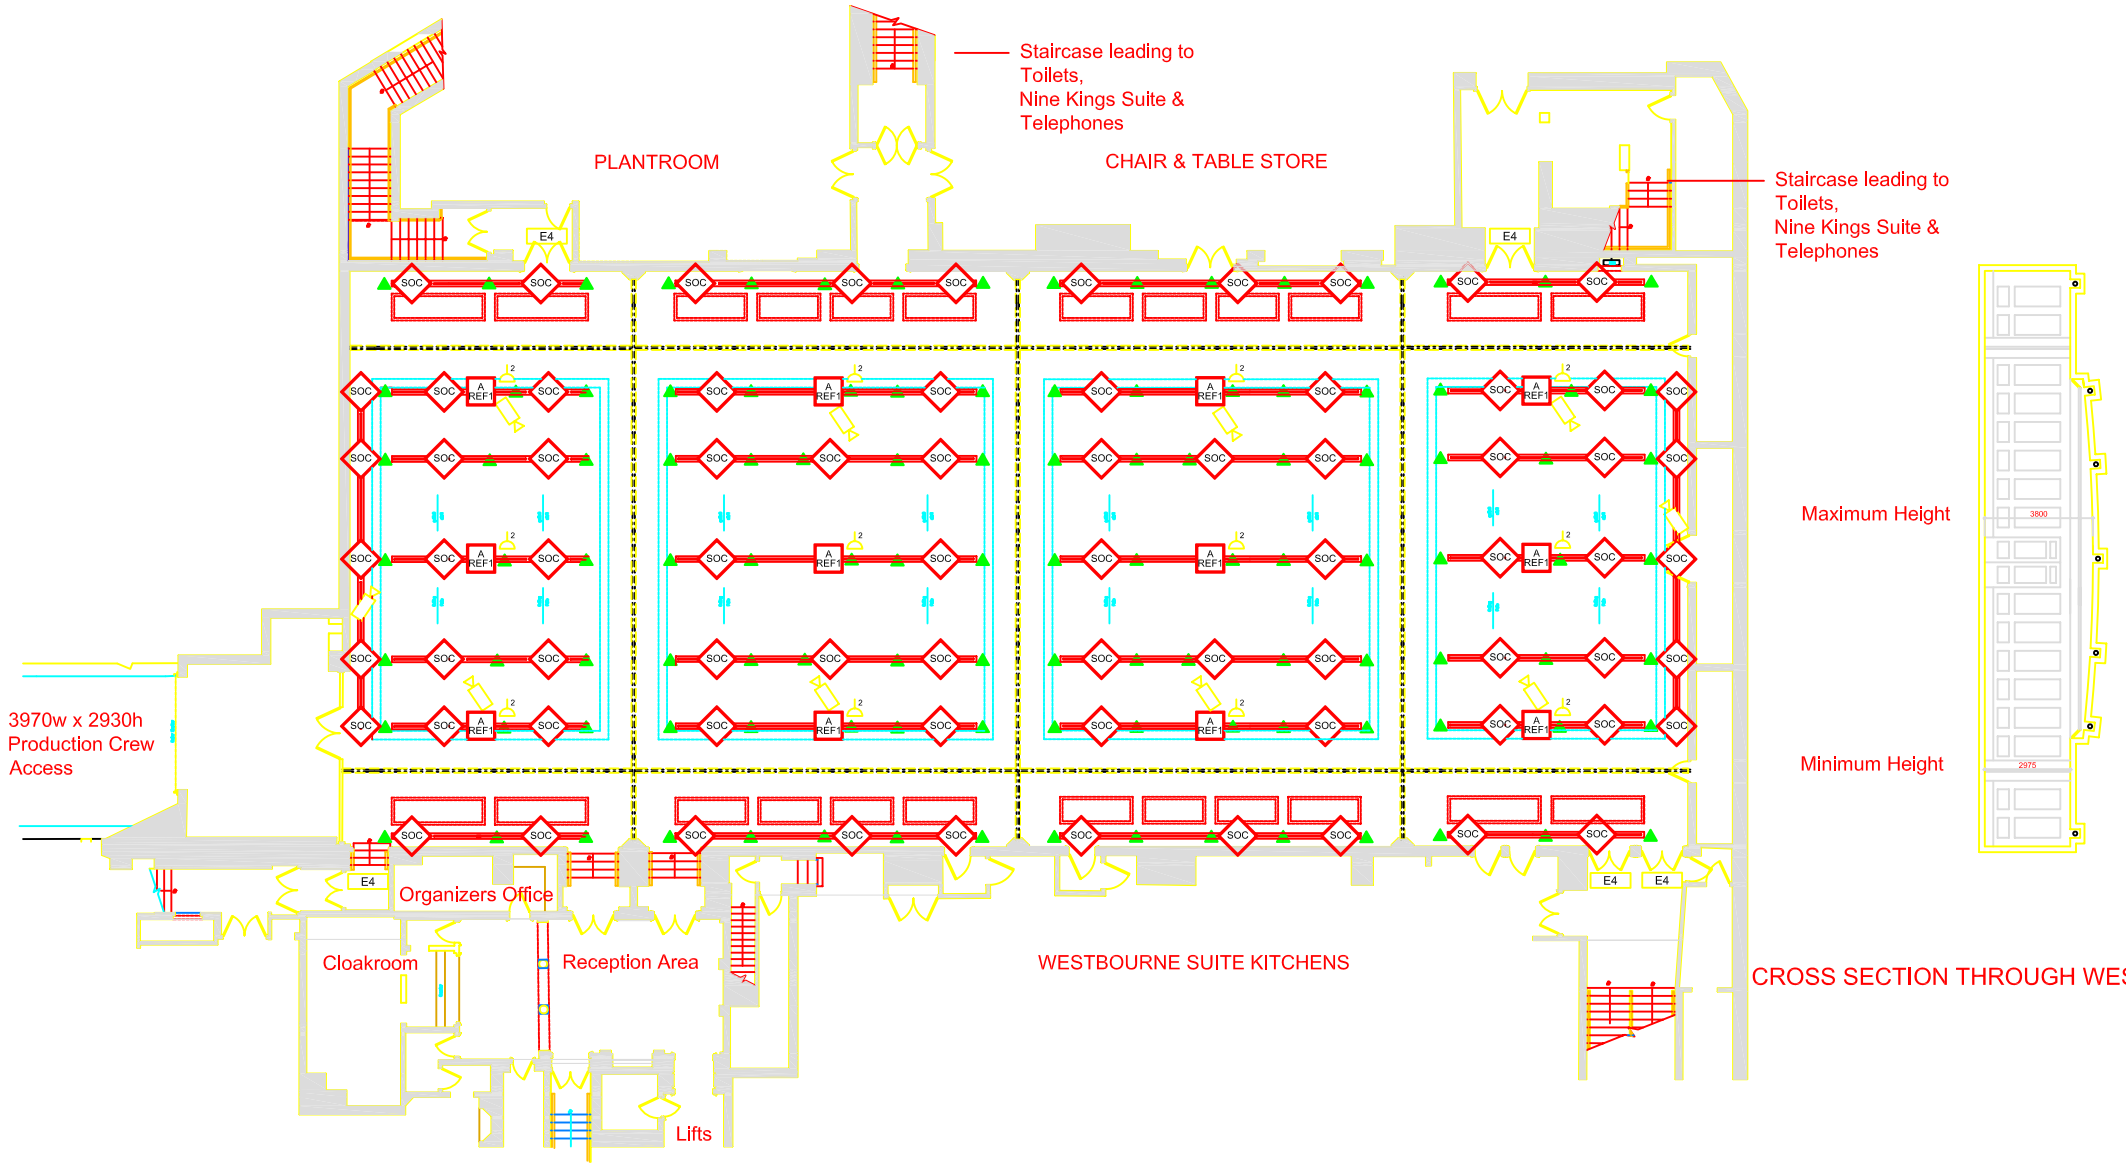

CROSS SECTION THROUGH WESTBOURNE SUITE

Structural Loadings

Hanging Bars 50 kg per Single Load Point with maximum of 100 kg per bar, or 100 kg uniformly distributed per bar

Hanging points 1000 kg/m SWL

Floor Load 4.8 kN/sqm

0 1 2 3 4 5 6 7 8
Scale In Metres

The Westbourne Suite

Royal Lancaster Hotel
London W2 2TY
Tel 0207 262 6737
Fax 0207 724 3191

FLOOR AREAS

WESTBOURNE SUITE	SQM	SQFT
AREA 1	210	2260
AREA 2	276	2970
AREA 3	270	2905
AREA 4	202	2174
TOTAL AREA	958	10308
ENTRANCE FOYER TOTAL AREA	61	656
TOTAL AREA OF BANQUETING SUITE	1019	10964

KEY

- CEILING SPEAKER
- HIGH LEVEL FACILITY PANEL
- FIRE EXIT SIGN
- PABX CONNECTION
- SECURITY CCTV
- LIGHTING SWITCH PANEL
- SERVICE OUTLET
- 19 CORE SOCAPEX OUTLET

ASHLEIGH HOUSE DEVELOPMENTS LTD.
19 Shefford Crescent
Wokingham Berks RG40 1YP Tel/Fax 01189 629 664
Gresham House 24 Holborn Viaduct
London EC1A 2BN Tel: 0207 248 5757 Fax: 0207 248 5858

CLIENT	The Lancaster Landmark Hotel
PROJECT	Royal Lancaster Hotel
AREA	Westbourne Suite
TITLE	Ceiling Outlet Locations

SCALE	DRAWN BY	APPROVED BY	DATE
1 / 200 @ A2	D DAY		13 Nov 05
JOB NO.	DRAWING NO.		REV.
0532	0532AA001		B

STYLE – A2